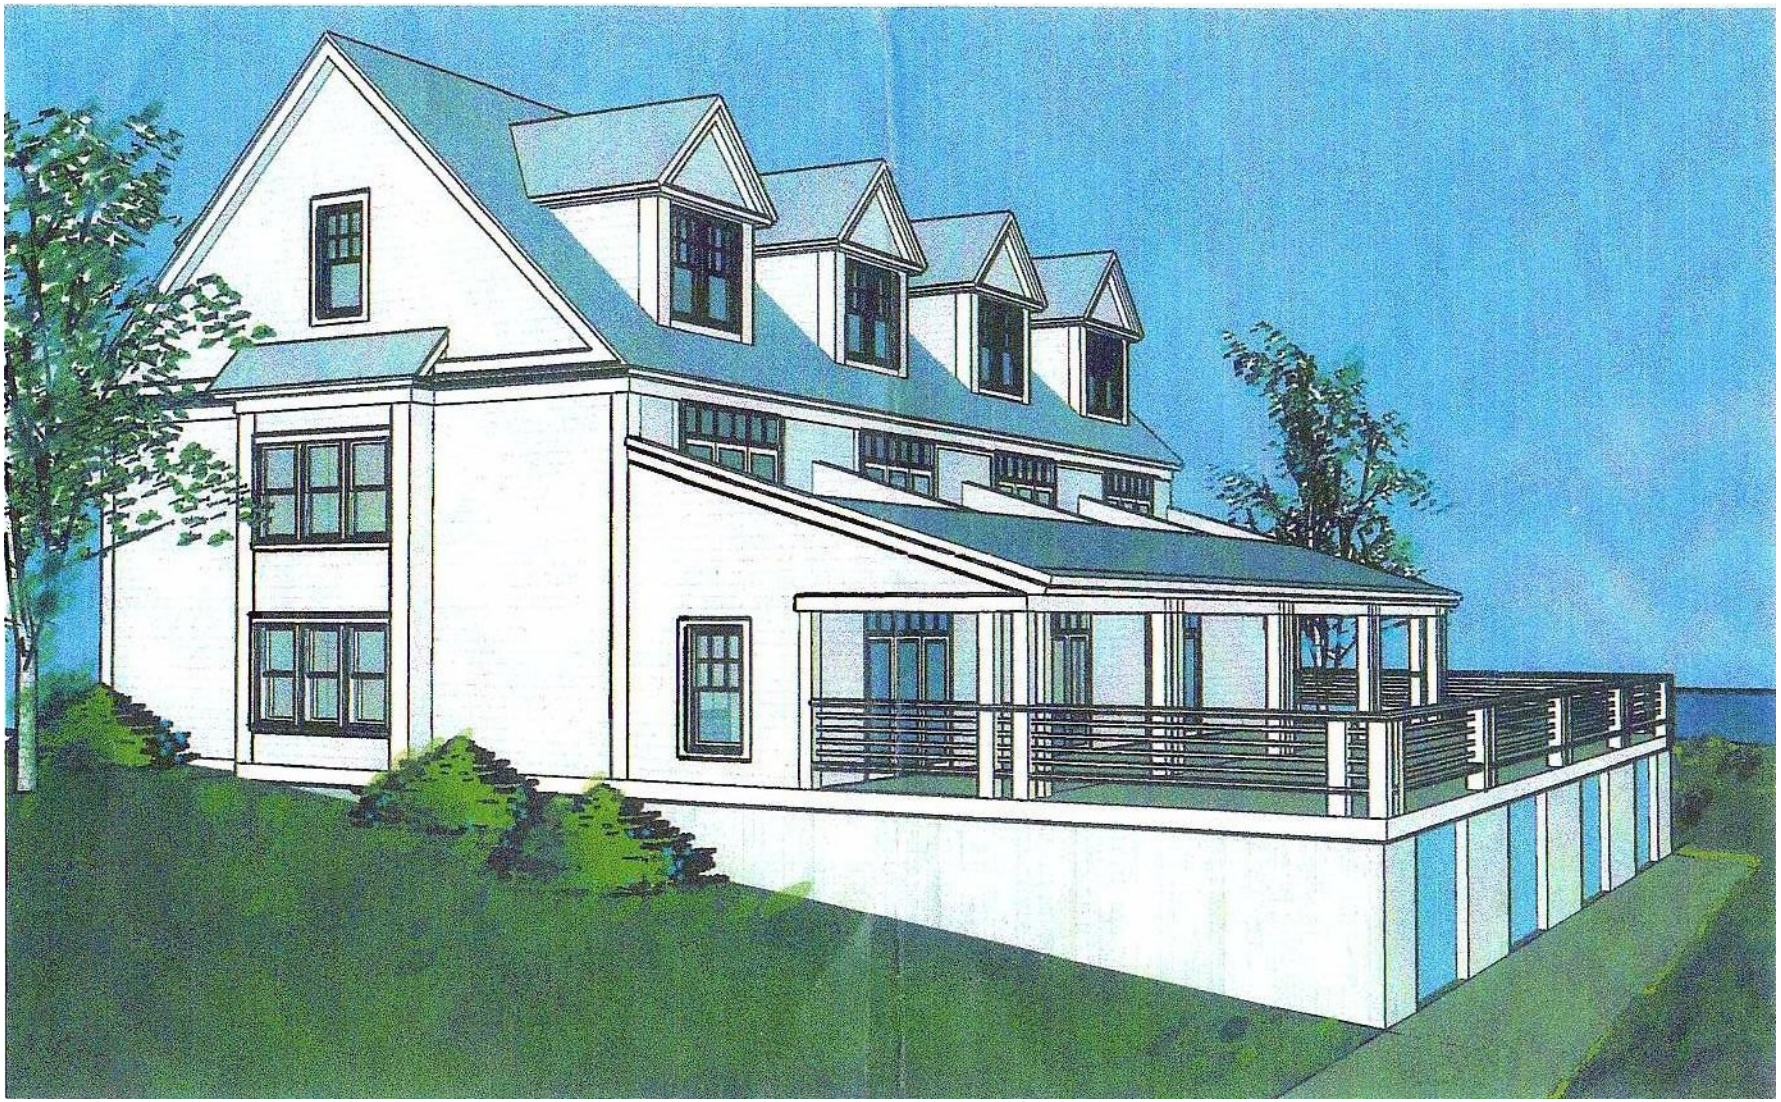Wary Spar Project Appendix F - Building Rendition