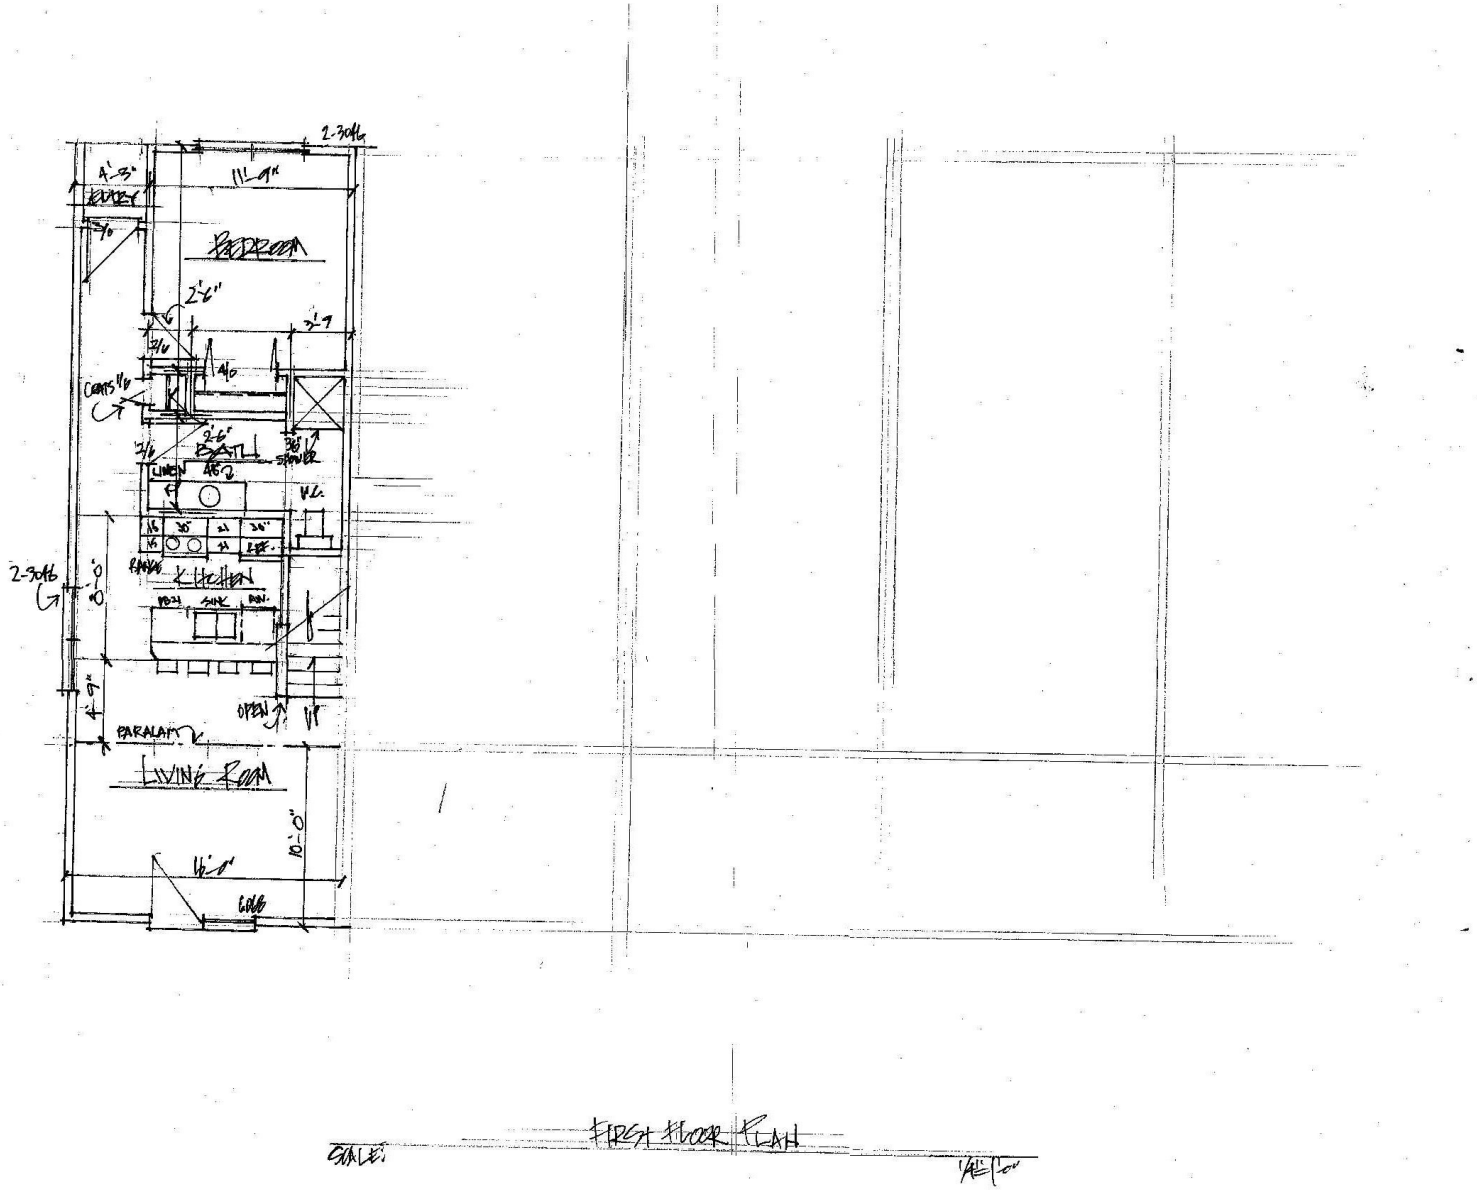Wary Spar Project Appendix F - First Floor Plan Drawing