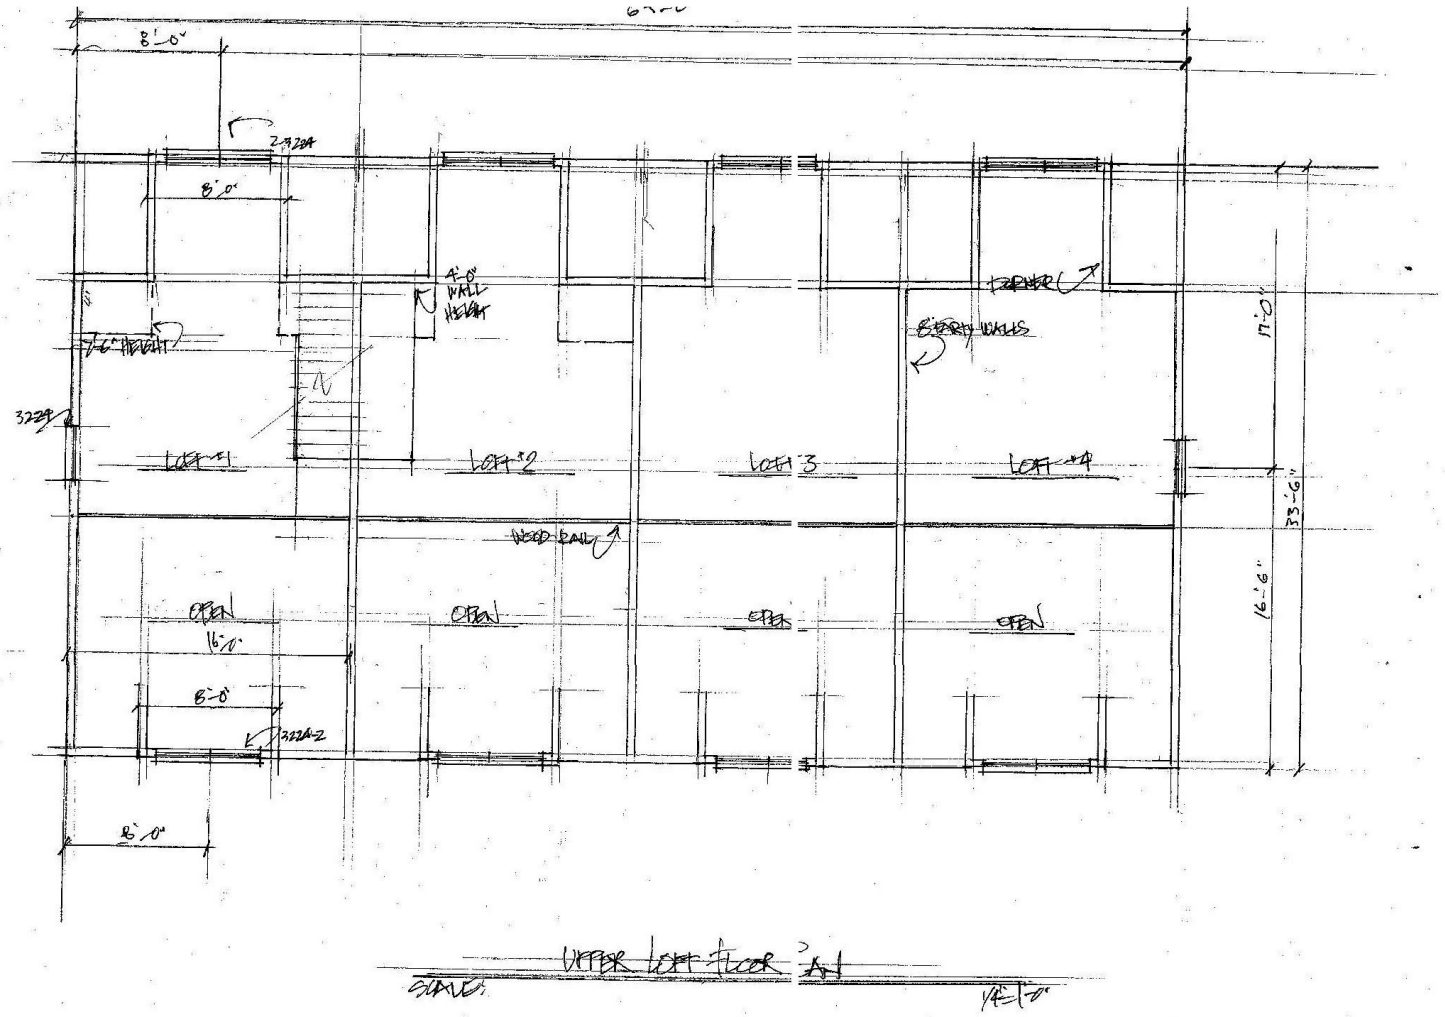Wary Spar Project Appendix F - Loft Floor Plan Drawing