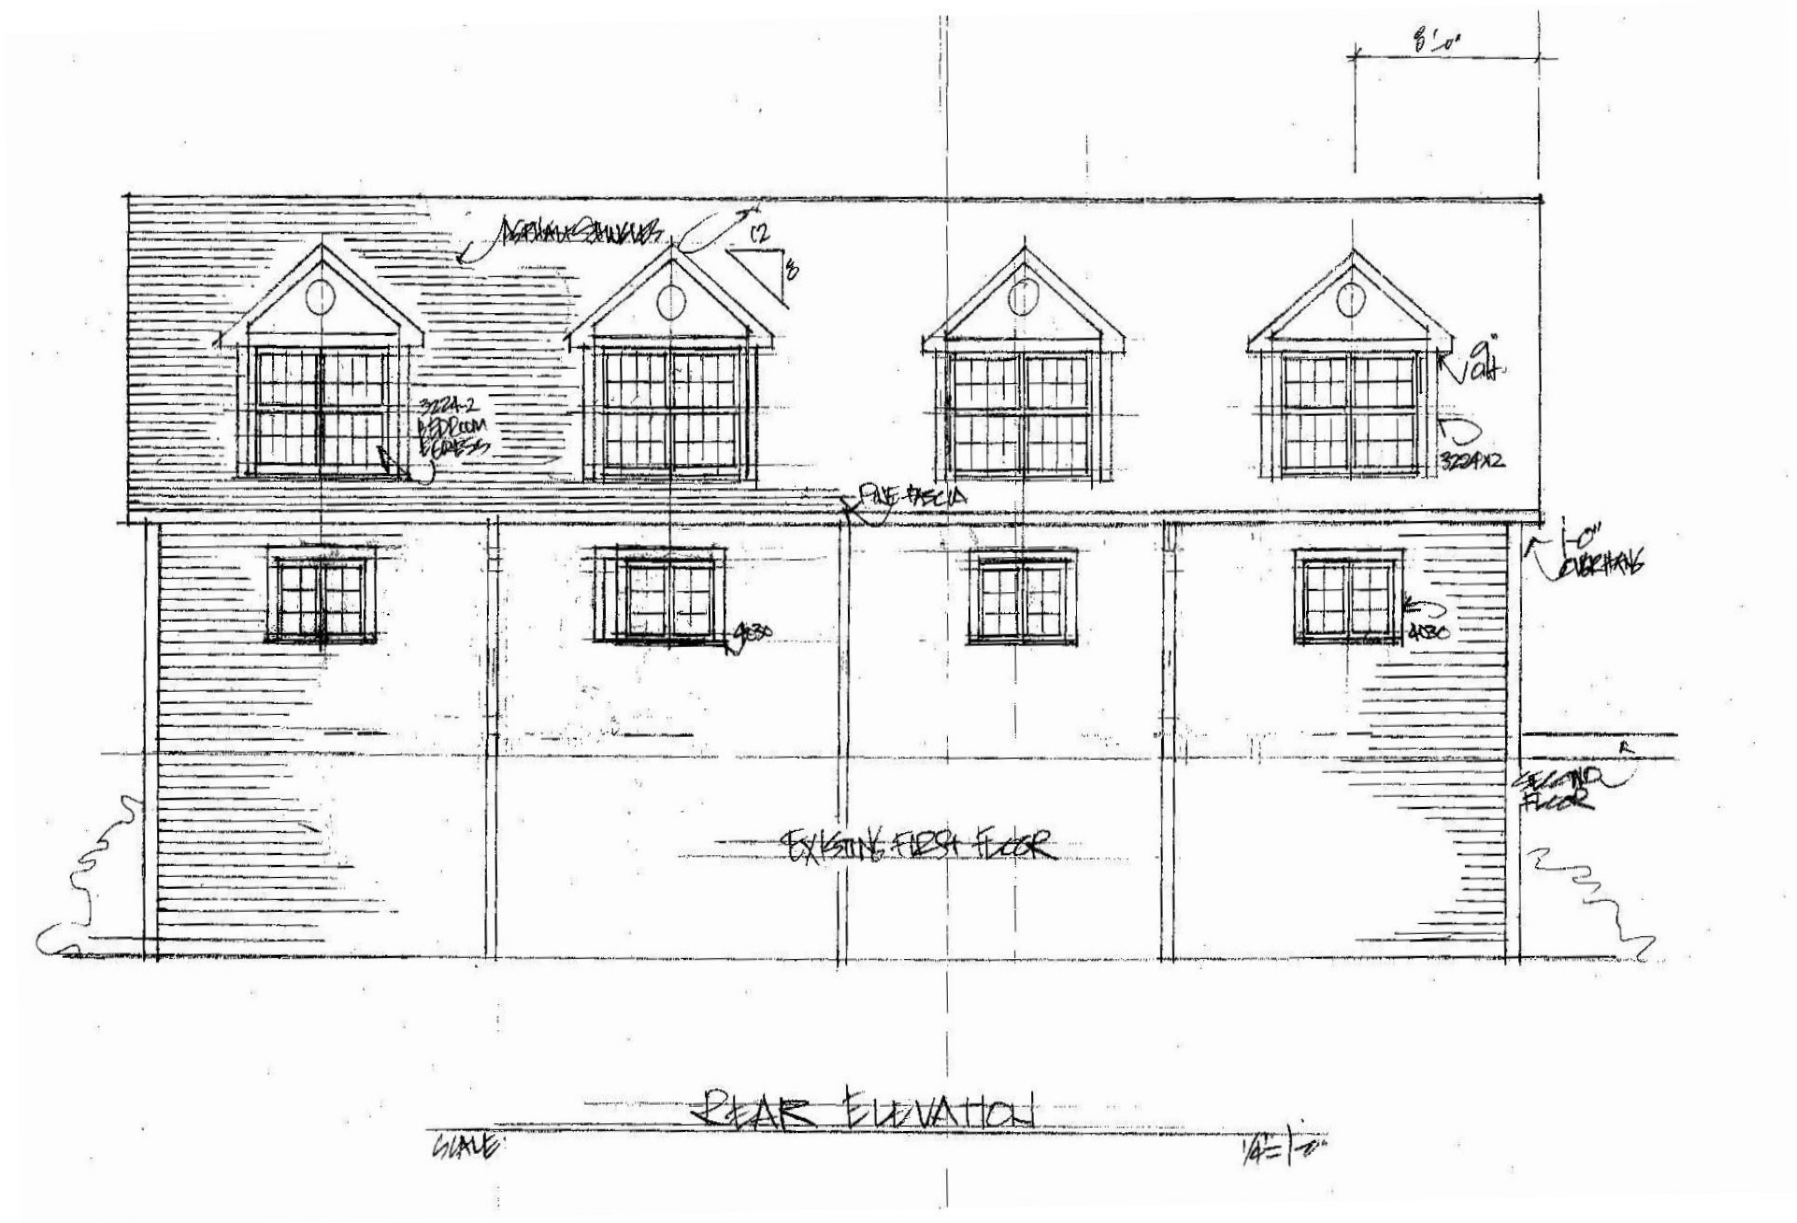Wary Spar Project Appendix F - Rear Elevation Drawing