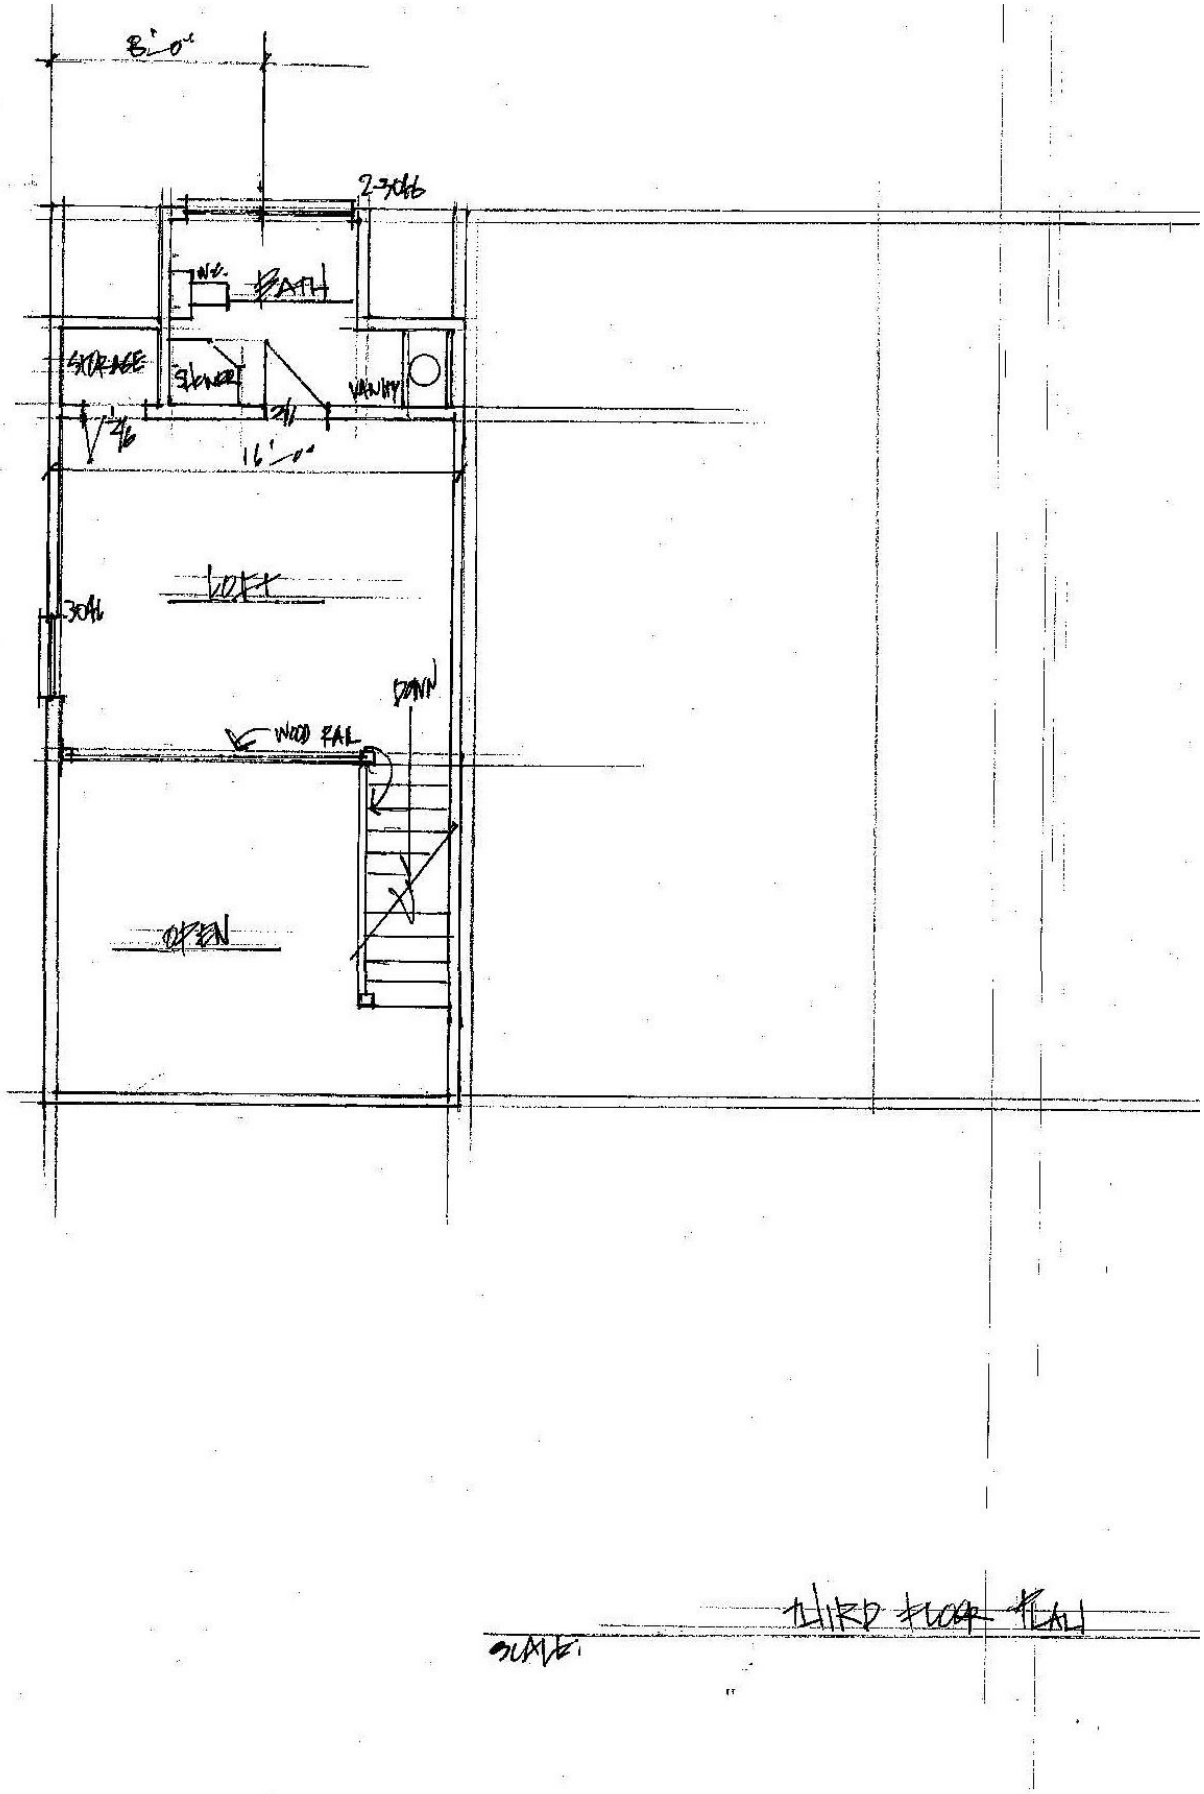Wary Spar Project Appendix F - Third Floor Plan Drawing